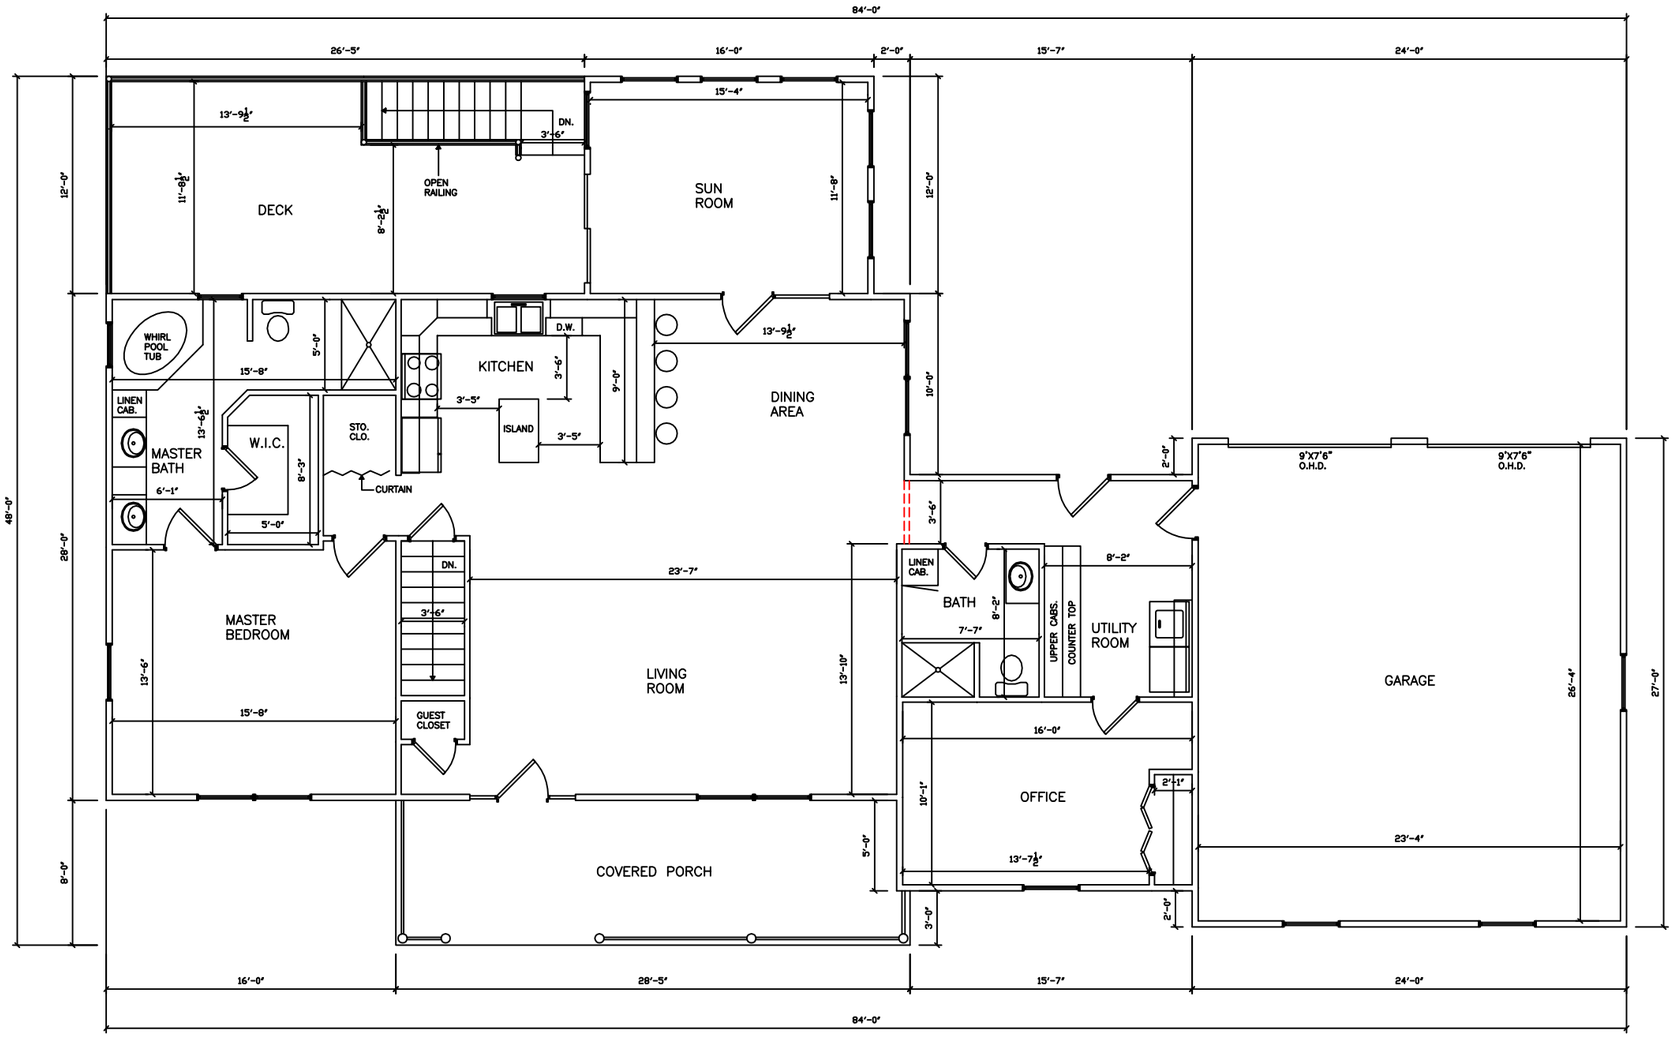

FLOOR PLAN
SCALE 1/8"=1'-0"
1806 SQ. FT.

ROUGH OPENING		
UNIT	WIDTH	HEIGHT

THE WORCH LUMBER CO.
937-526-4501

DWG. TITLE:	
DWG. No.: 878	
DR. BY:	DATE:
CHKD. BY:	APPD. BY:
SCALE: 1/4" = 1'	SHT.: OF: