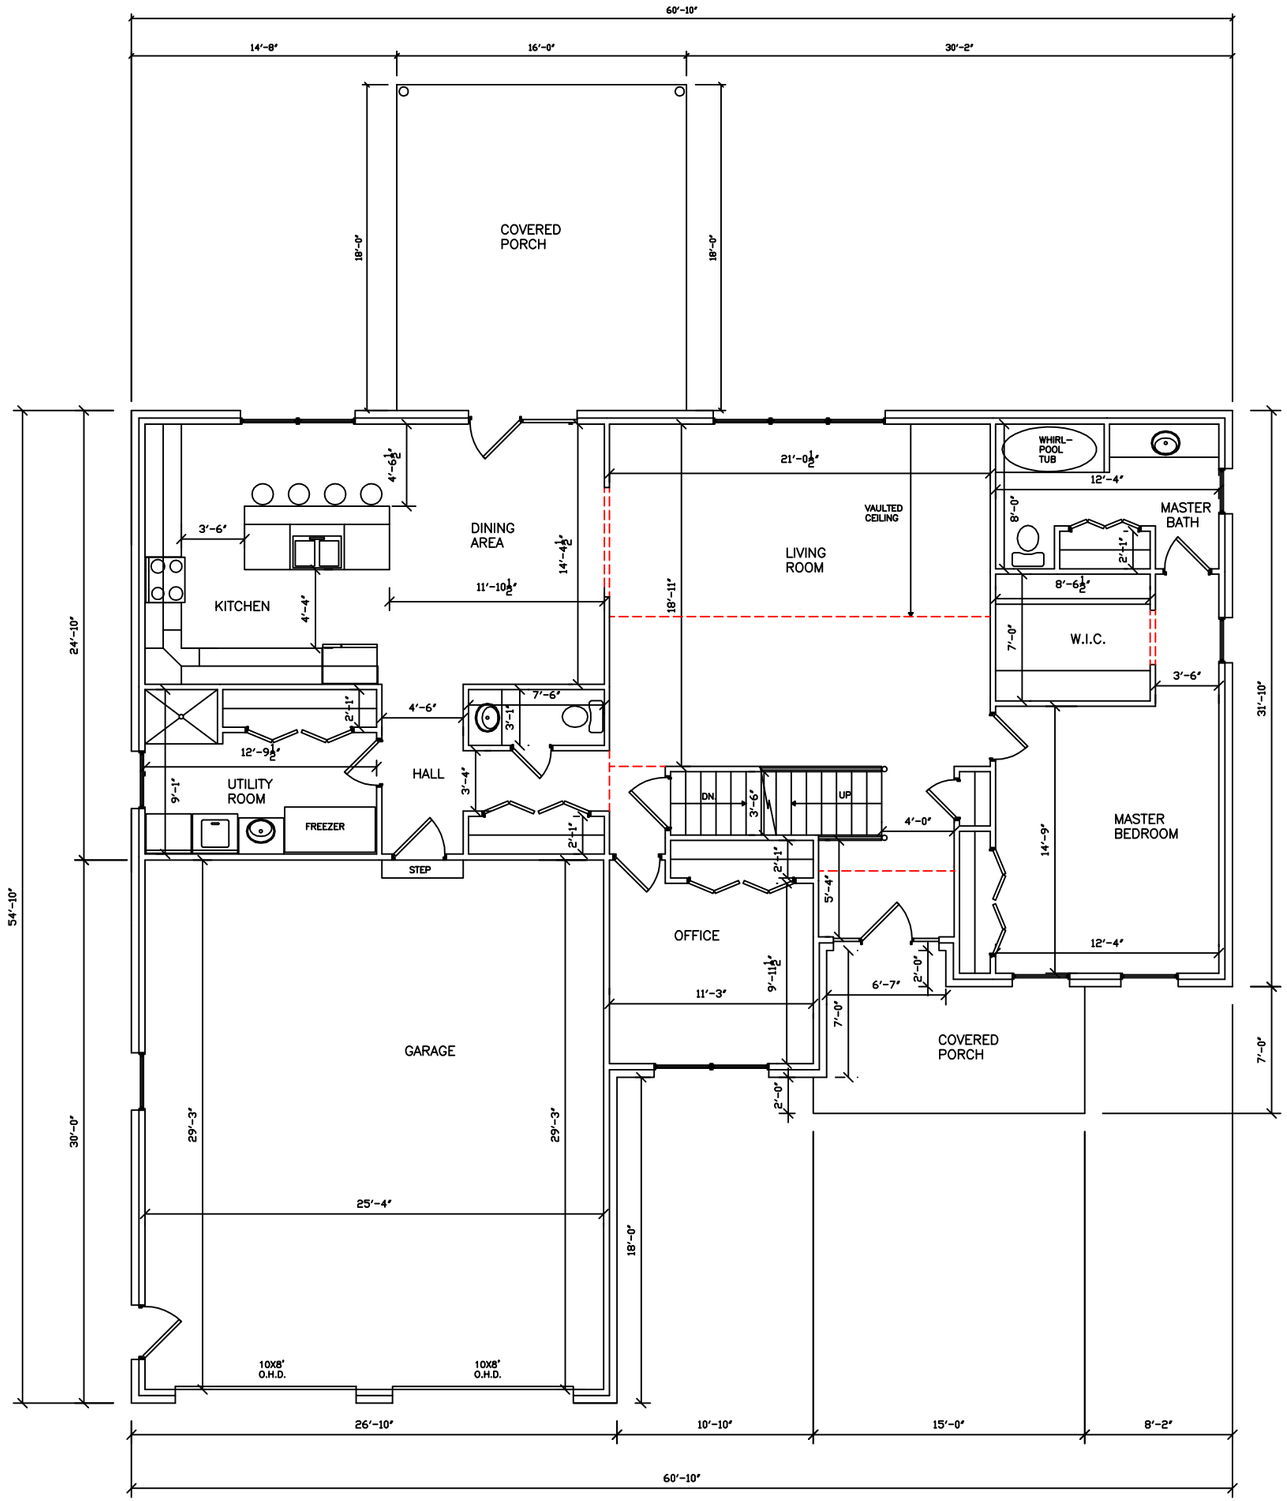


MAIN FLOOR PLAN
SCALE 1/4"=1'-0"
1735 SQ. FT.

NOTE: 8'-0" WALLS

| ROUGH OPENING | | |
|---|---|---|
| UNIT | WIDTH | HEIGHT |
| | | |
| | | |
| | | |
| | | |
| | | |
| | | |
| | | |
| | | |
| | | |
| | | |
| | | |
| | | |
| | | |
| | | |

THE WORCH LUMBER CO.
937-526-4501

| | |
|---|---|
| DWG. TITLE: | |
| DWG. No.: 952 | |
| DR. BY: | DATE: |
| CHKD. BY: | APPD. BY: |
| SCALE: 1/4" = 1' | SHT.: OF: |